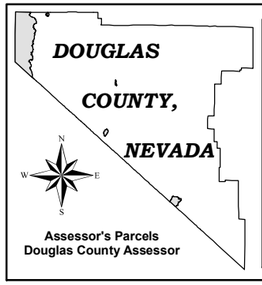

Map Legend

Parcel Boundary	001	Parcel Number
Subdivision Boundary	**110**	Parcel Sub/Seq Number
Easements - See Recorded Documents	1.0 Ac	Parcel Acreage
Town Boundary	B L K A	Parcel Block Number
Township/Range/Section	1	Parcel Lot Number
Open Space/Conservation Easements	*1100*	Parcel Address
Receiving Area		

T 12 N R 20 E

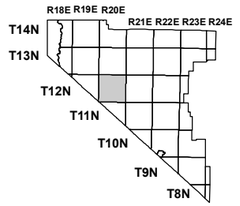

SEC. 12

6	5	4	3	2	1
7	8	9	10	11	12
18	17	16	15	14	13
19	20	21	22	23	24
30	29	28	27	26	25
31	32	33	34	35	36

N 1/2 NW 1/4

1	5
2	6
3	7
4	8

1220-12-1

DOUGLAS COUNTY GIS

SCALE: 1 " = 200 '

REVS'D: 6/28/2012
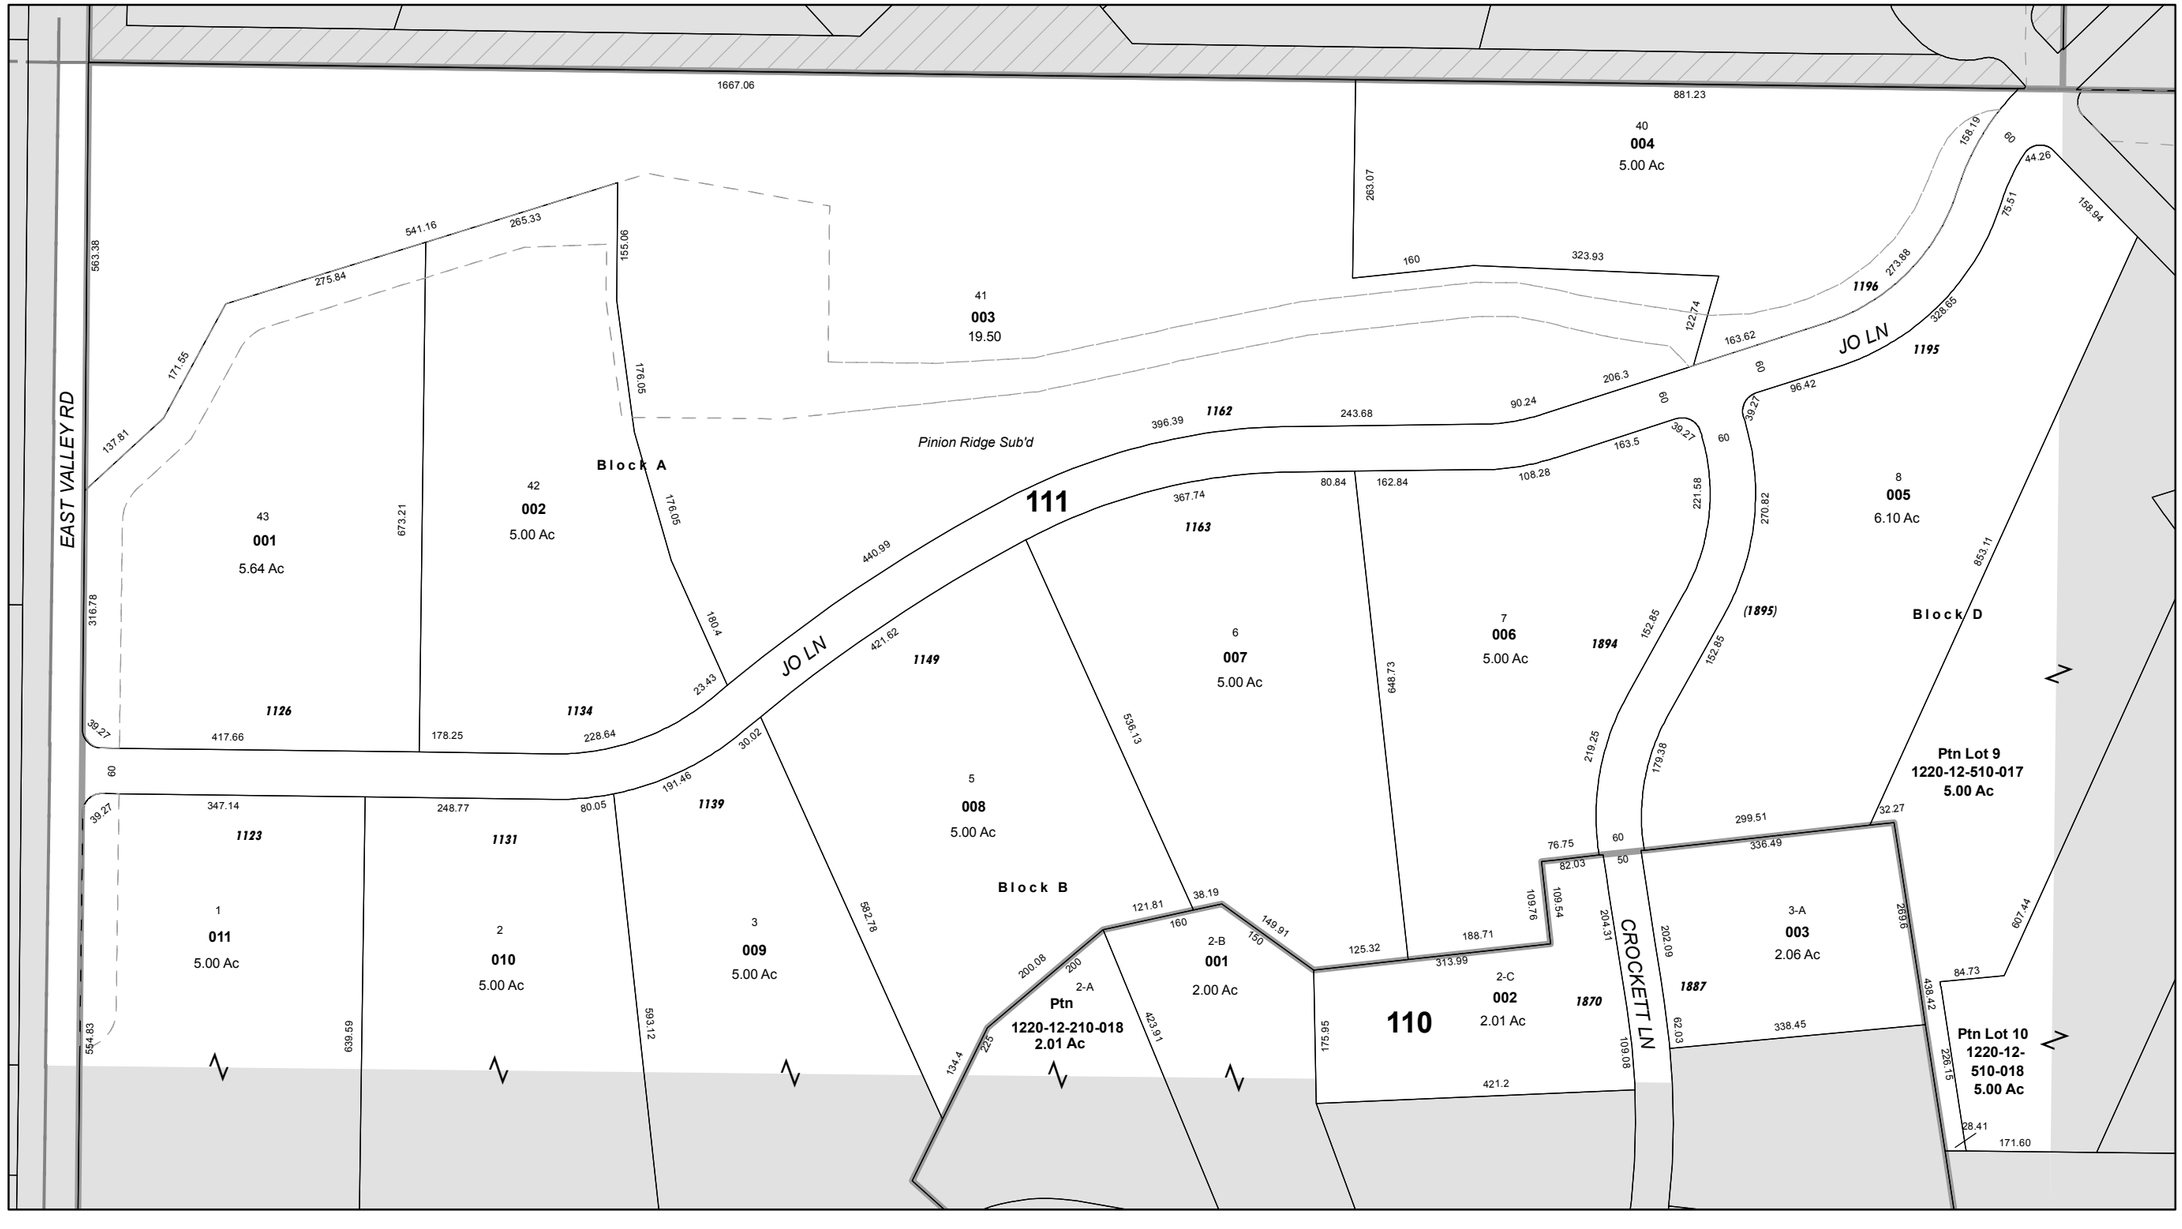
NOTE: This map is prepared for the use of the Douglas County Assessor, for assessment and illustrative purposes only. It does not represent survey of the premises. No liability is assumed as to the sufficiency or acuracy of the data delineated hereon.