Douglas County, Nevada

Assessor's Parcels
Douglas County Assessor

Map Legend

- Parcel Boundary
- Sub'd Boundary
- Easements - See Recorded Documents
- Town Boundary
- Township/Range/Section
- Open Space/Conserv. Ease.
- Receiving Area

001 — Parcel Number
110 — Parcel Sub/Seq Number
1.00 — Parcel Acreage
B L K A — Parcel Block Number
1 — Parcel Lot Number
1100 — Parcel Address

T14 N R20 E

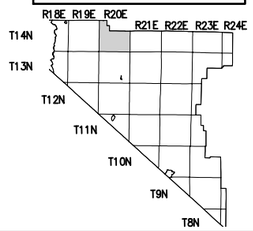

SEC. 29

6	5	4	3	2	1
7	8	9	10	11	12
18	17	16	15	14	13
19	20	21	22	23	24
30	29	28	27	26	25
31	32	33	34	35	36

S 2 SW 4

1	5
2	6
3	7
4	8

1420-29-4

N

M.A.G.I.C.
DOUGLAS COUNTY
Multi-Agency Geographic Information Center

SCALE: 1" = 200'
REVS'D: 09/24/2010
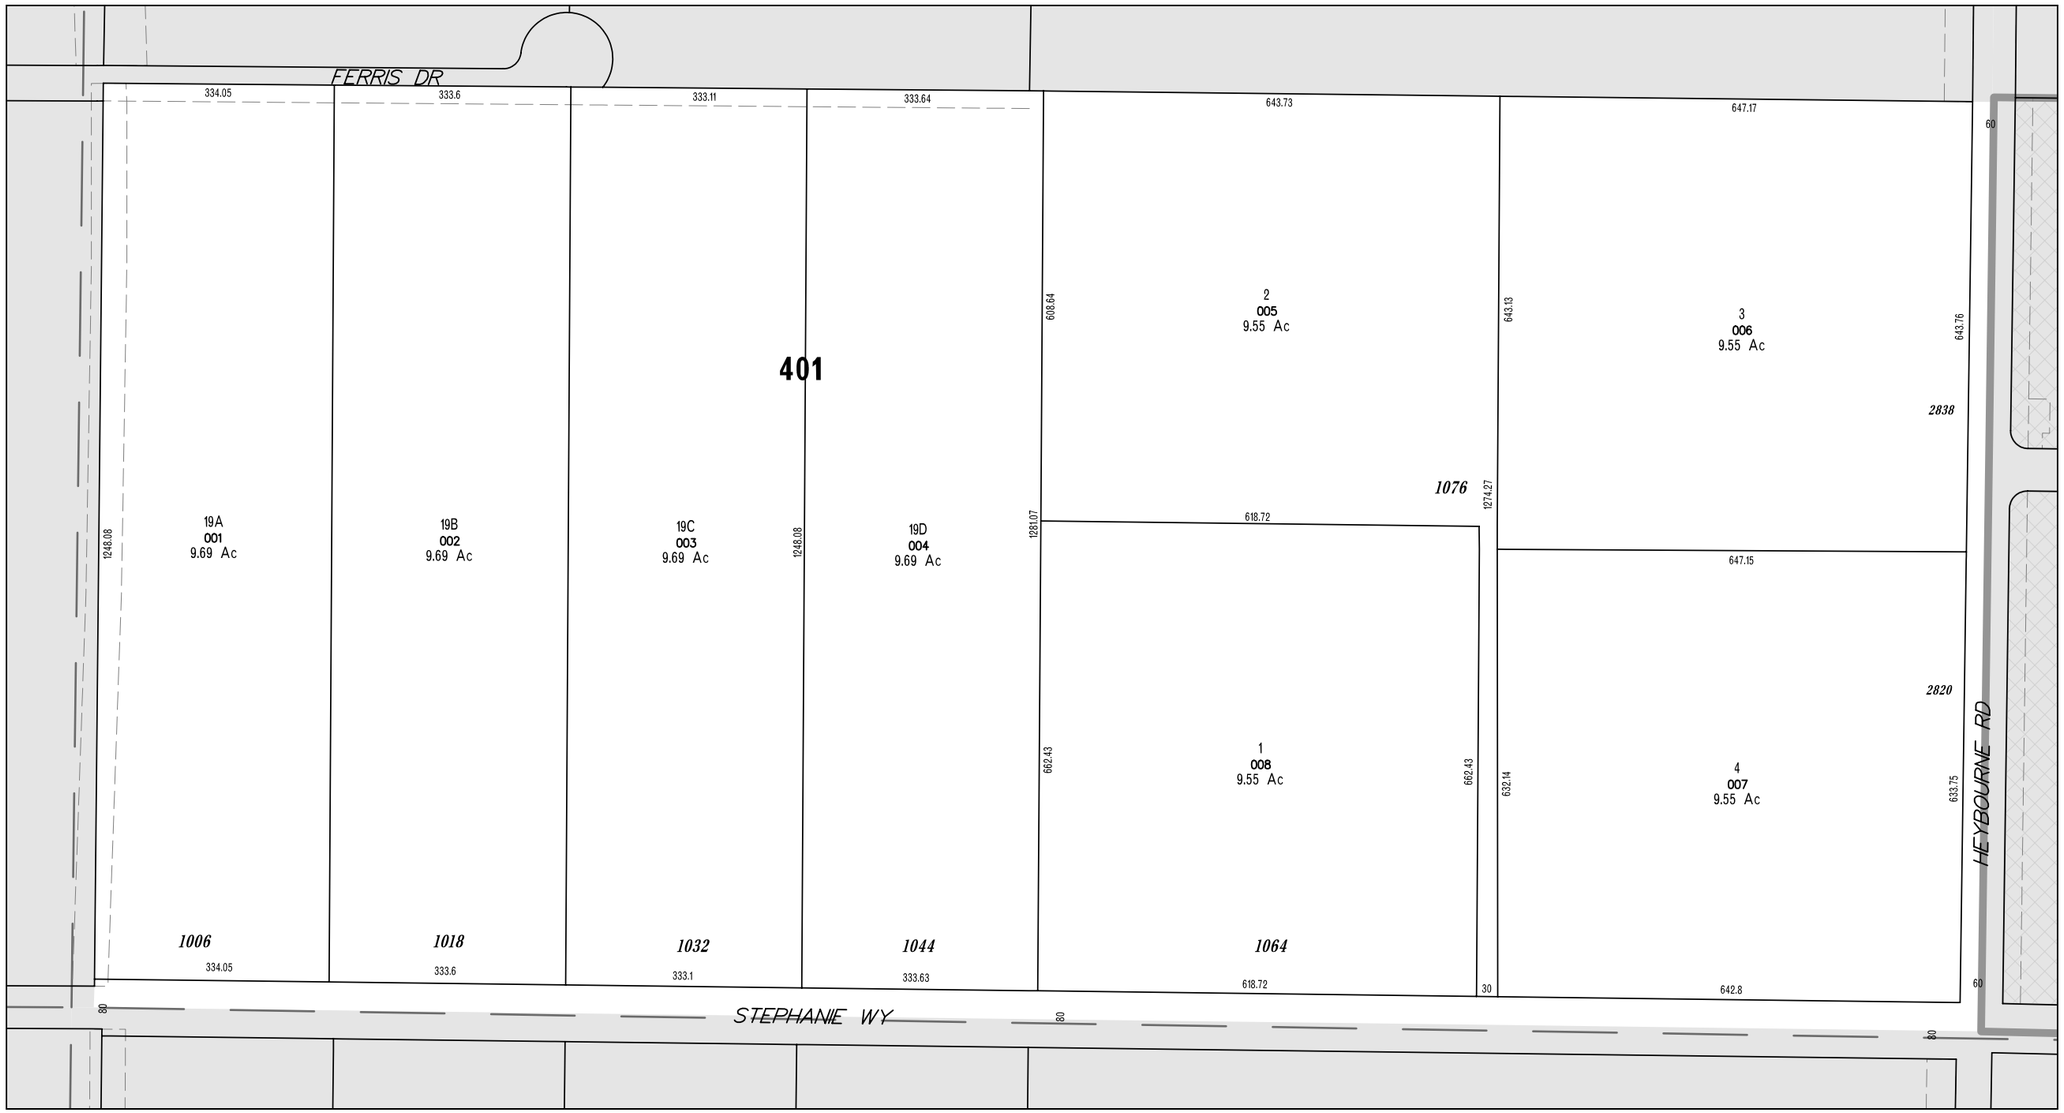
NOTE: This map is prepared for the use of Douglas County Assessor, for assessment and illustrative purposes only. It does not represent survey of the premises. No liability is assumed as to the sufficiency or accuracy of the data delineated hereon.